PROPOSED 22 ACRE REDEVELOPMENT

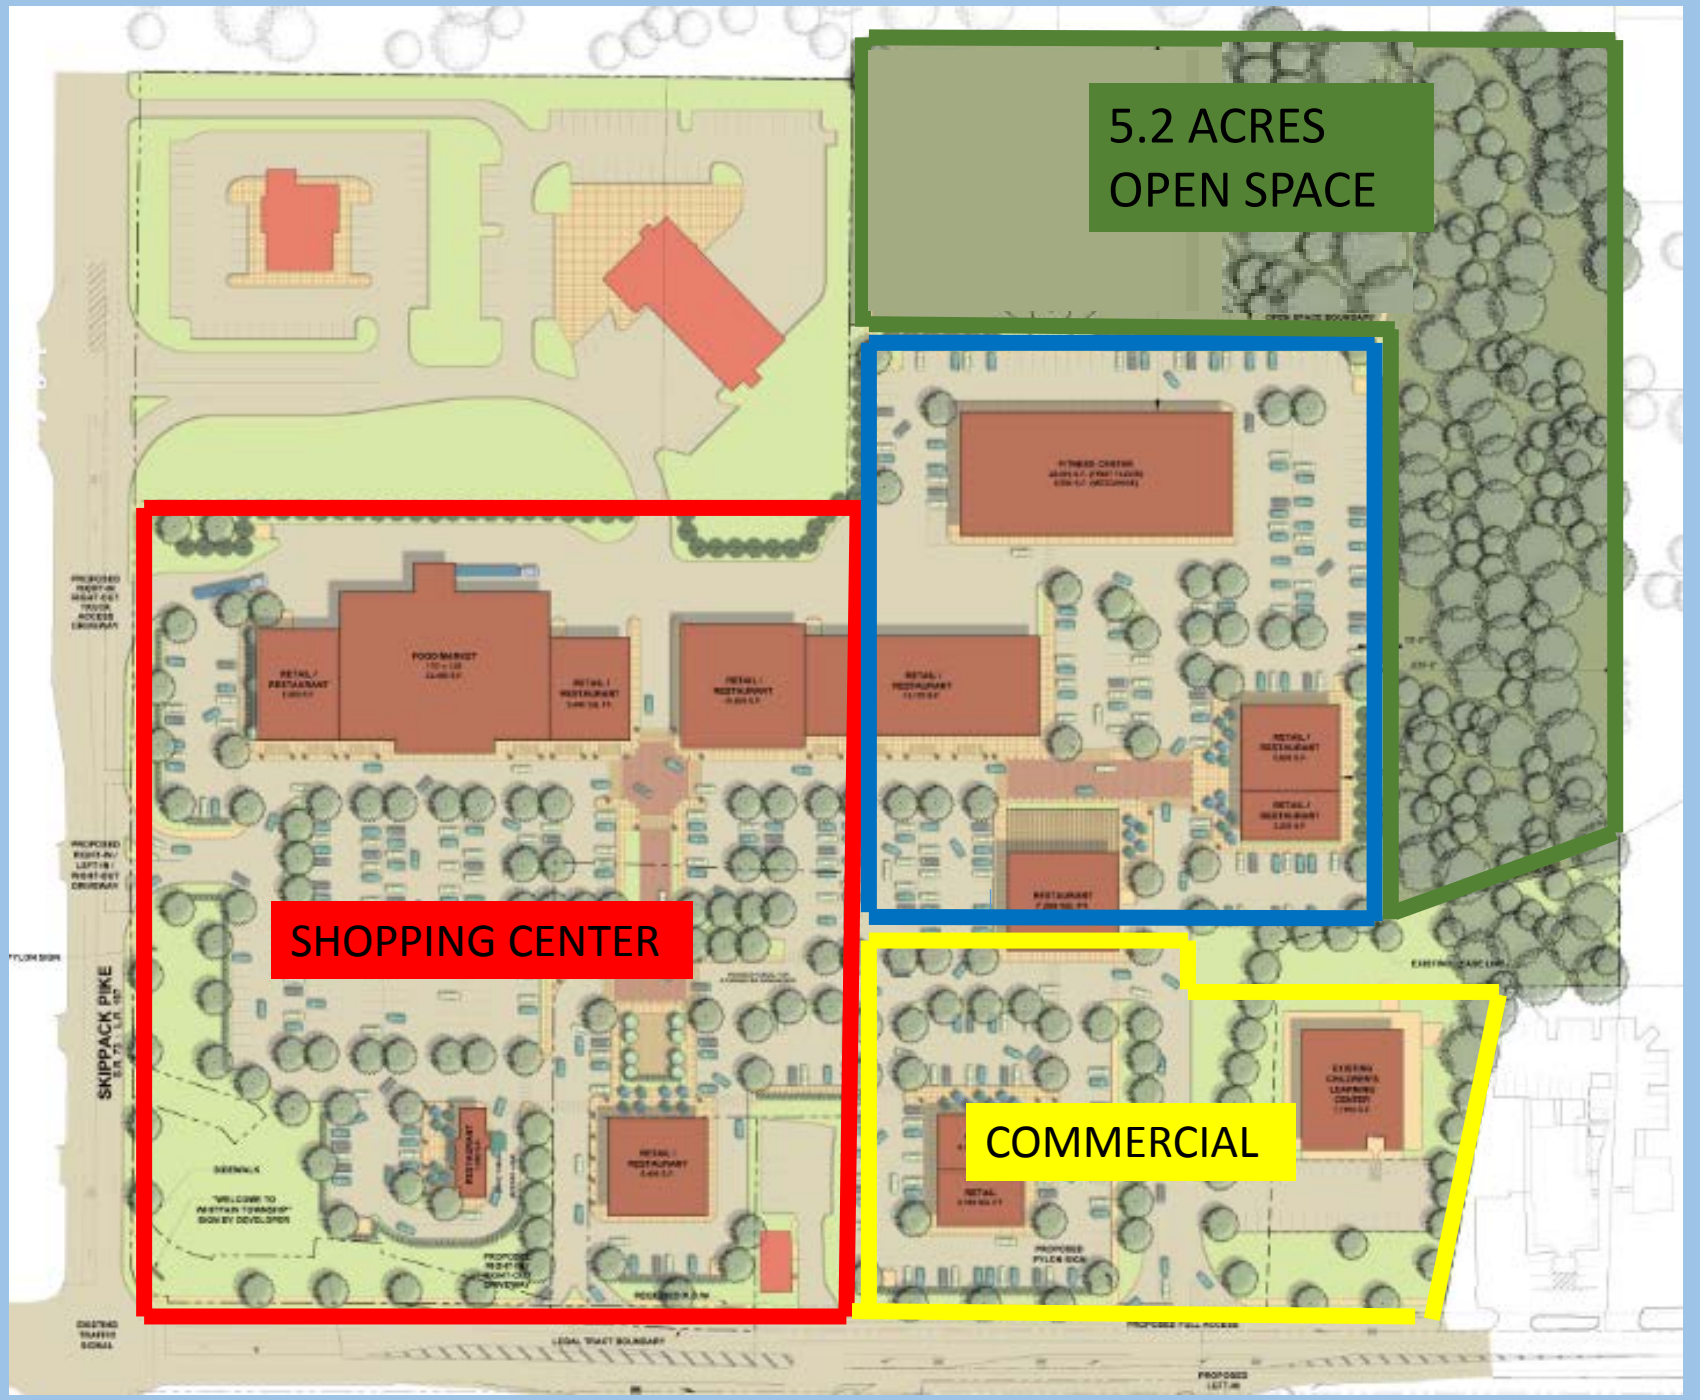
5.2 ACRES
OPEN SPACE
SHOPPING CENTER
COMMERCIAL
SKIPPACK PIKE

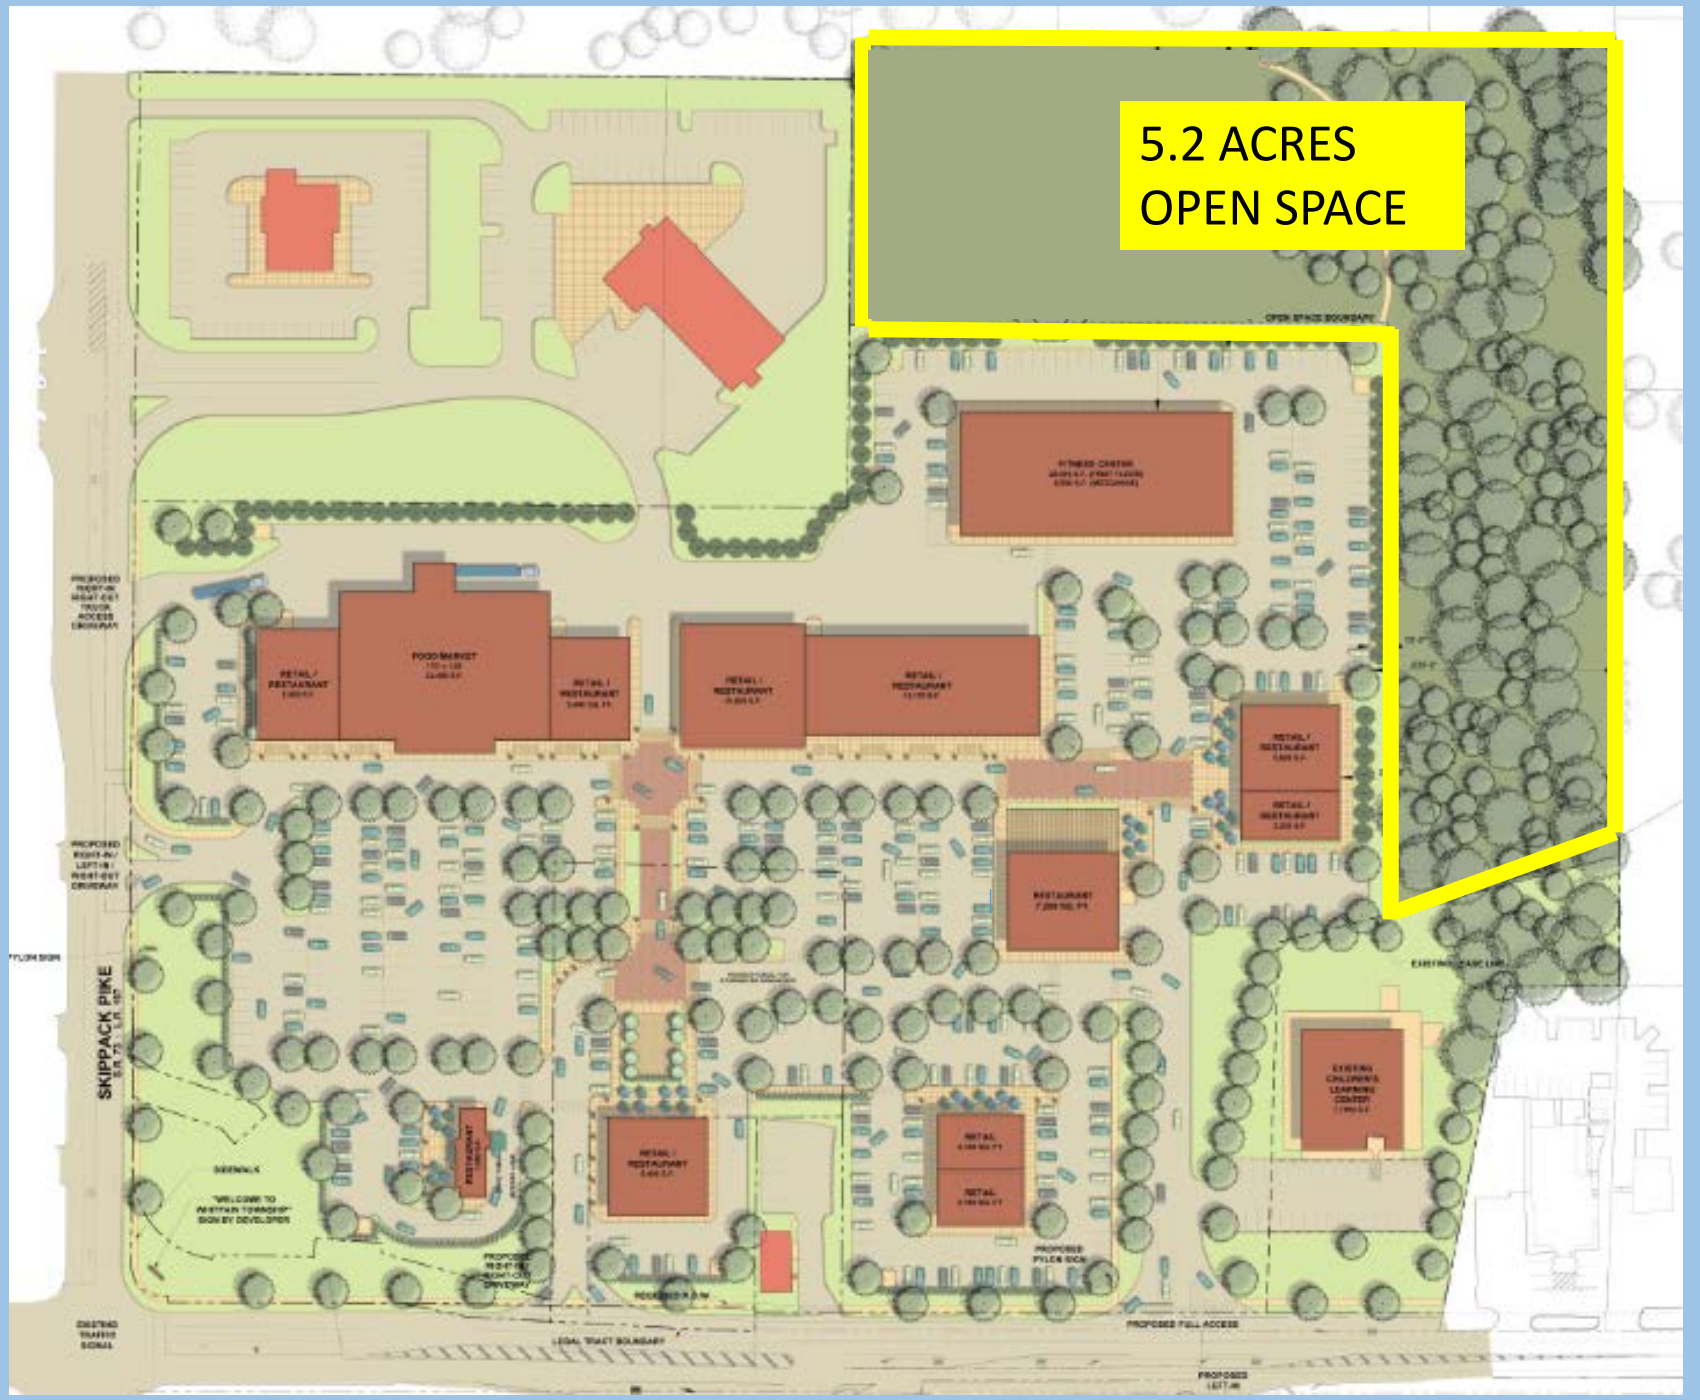
5.2 ACRES
OPEN SPACE
SKIPPACK PIKE

EXISTING CONDITIONS

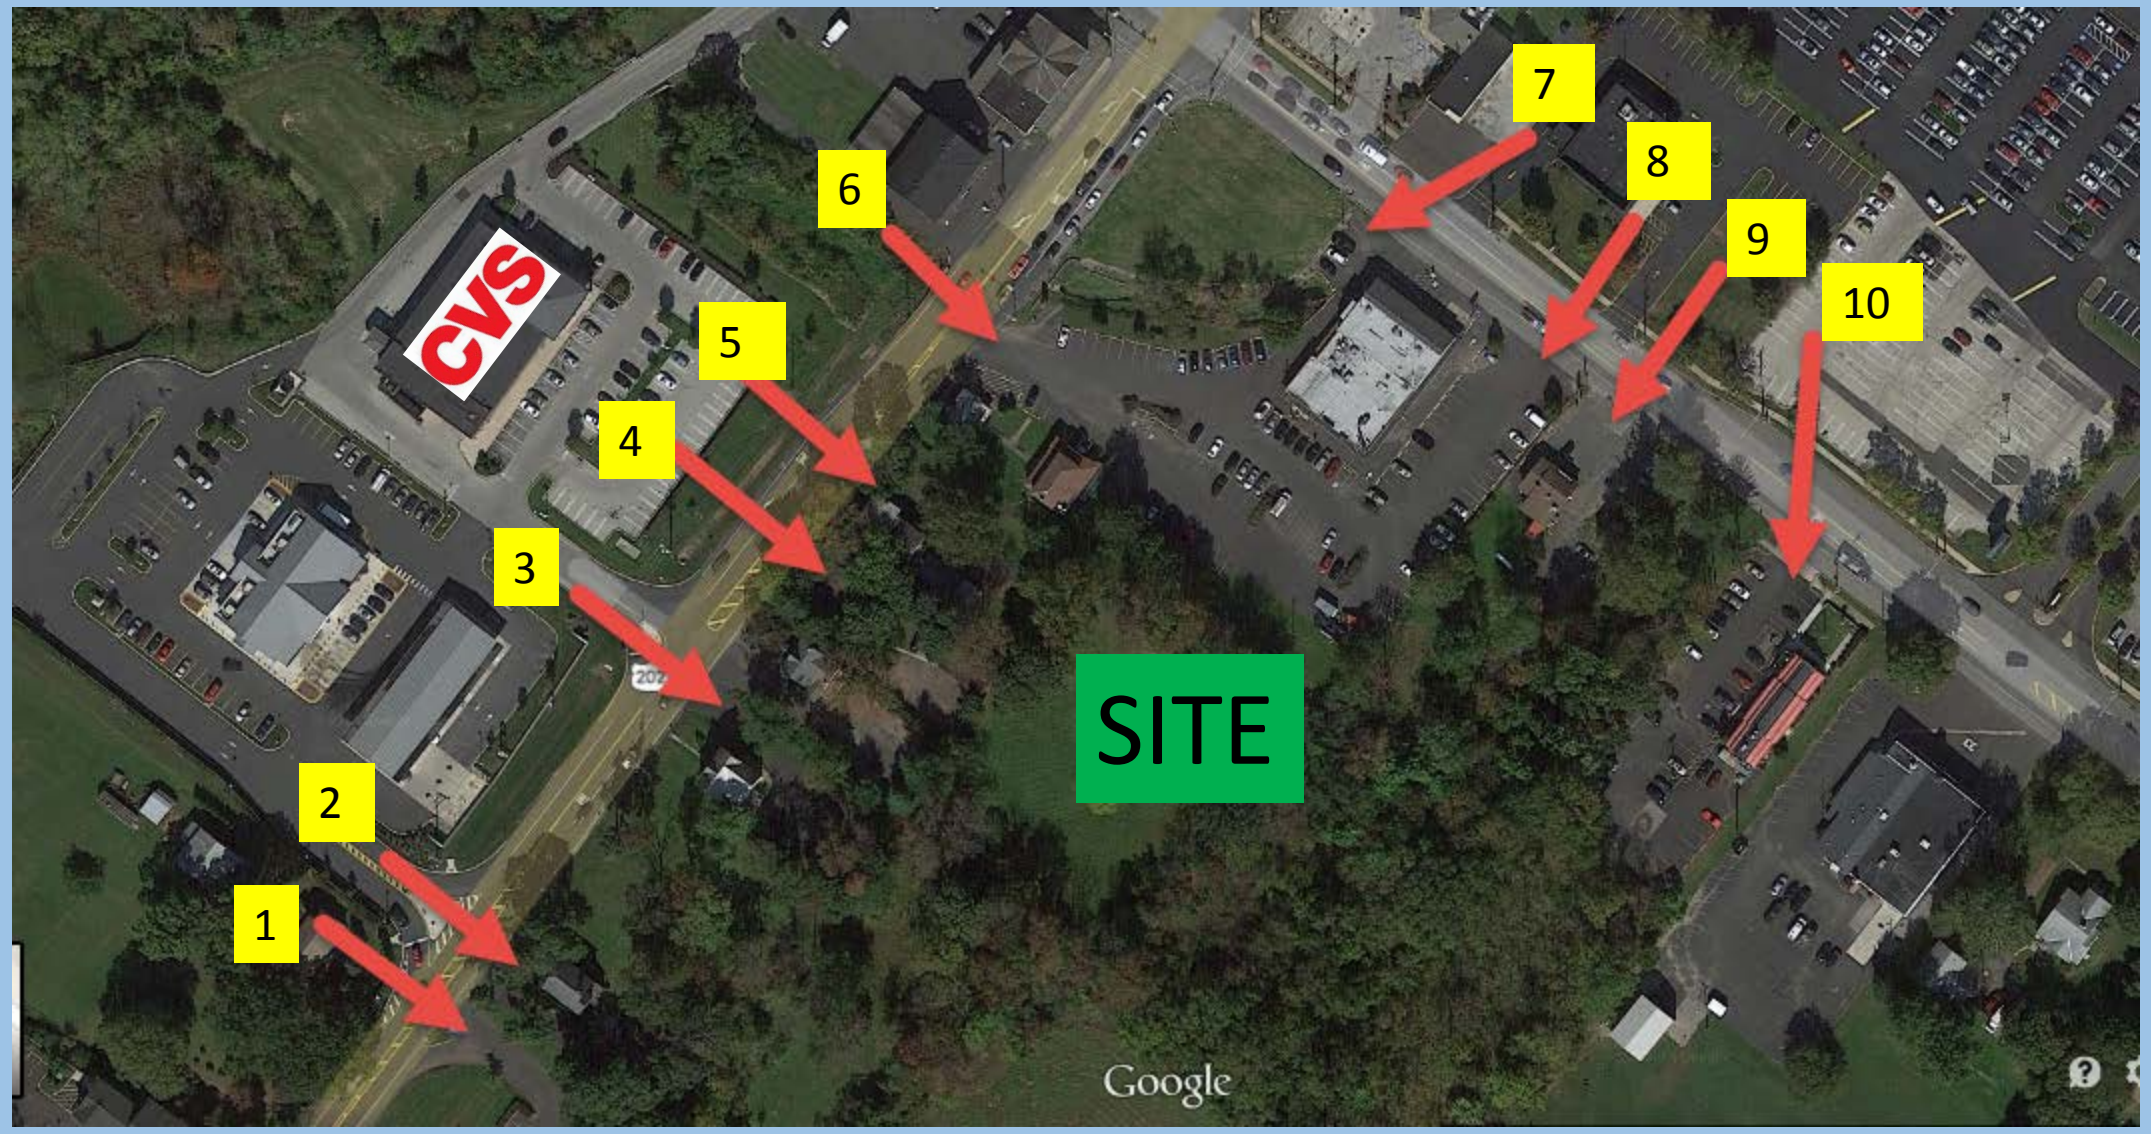
CVS
1
2
3
4
5
6
7
8
9
10
SITE
Google

THE FRESH MARKET

THE FRESH MARKET
FRESH MARKET NOW OPEN

THE FRESH MARKET

RESERVED FOR ACTIVE RECREATION
SKIPPACK PIKE
DEKALB PIKE

Bernardon
Haber
Holloway
CENTRE
SQUARE
ZOËS KITCHEN
SIMPLE
TASTY
FRESH
Sally's
SHOES

Cafe

SALON
SALON
PETS

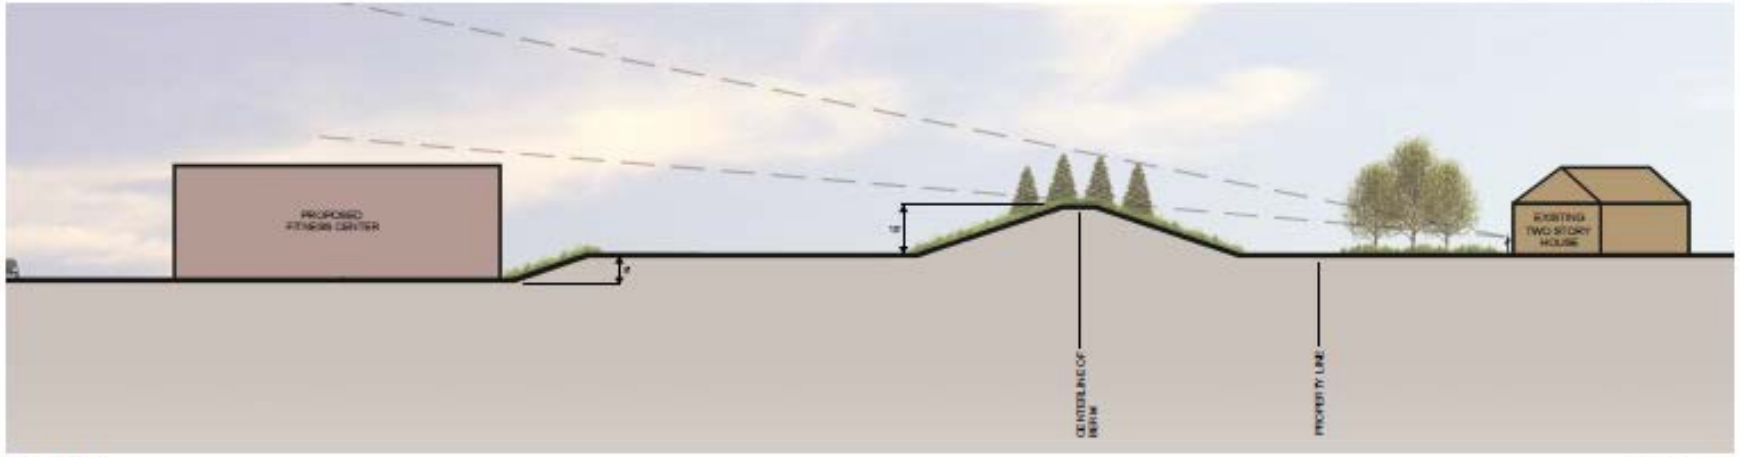

SECTION A

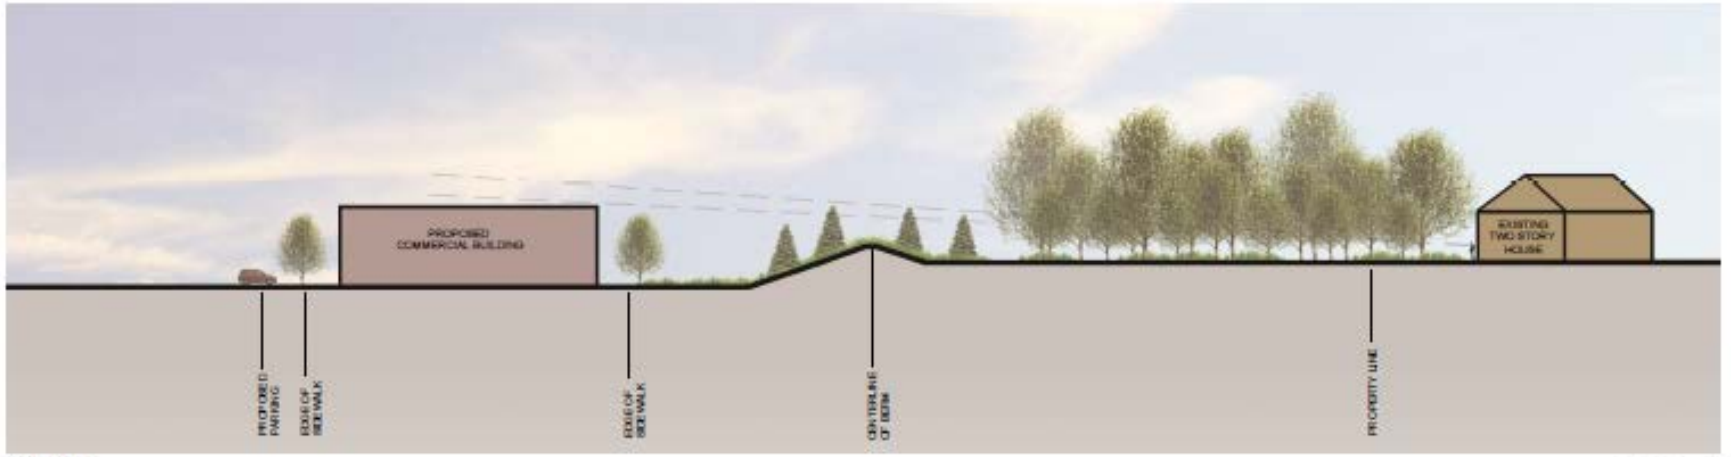

SECTION B

MADISON DEVELOPMENT GROUP, INC.
P.O. Box 507
Southeastern, PA 19399

ILLUSTRATIVE SITE SECTIONS
CENTRE SQUARE COMMONS
Whitpain Township
Montgomery County, Pennsylvania

Bernardon Haber Holloway
ARCHITECTS

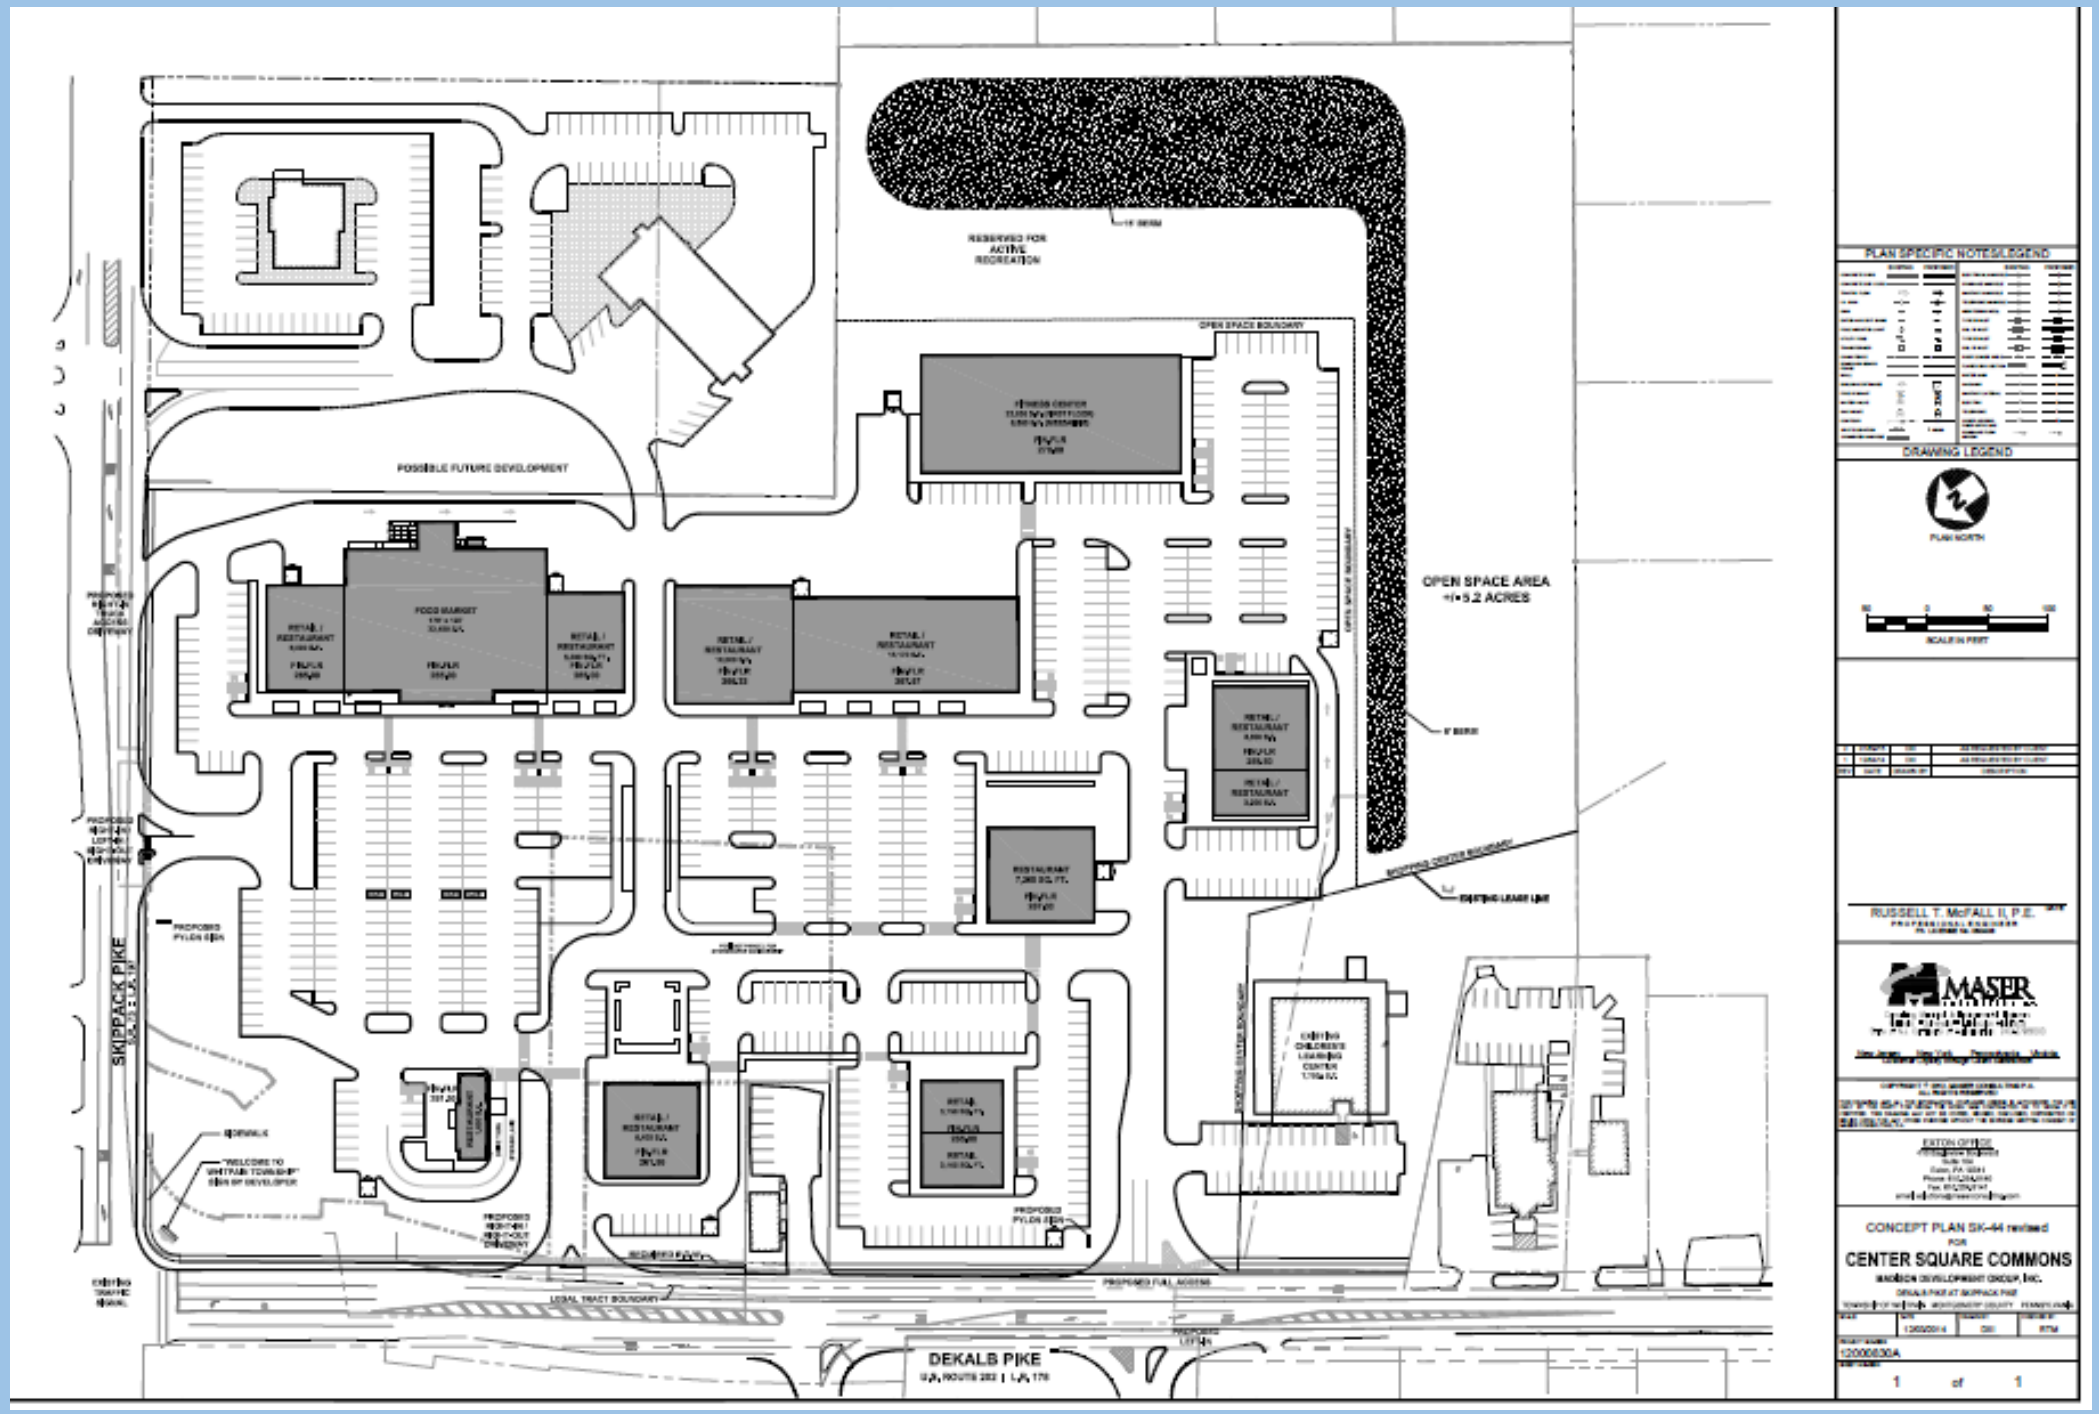
RESERVED FOR ACTIVE RECREATION
OPEN SPACE BOUNDARY
POSSIBLE FUTURE DEVELOPMENT
OPEN SPACE AREA
+/- 5.2 ACRES
SKIPPACK PIKE
DEKALB PIKE
LEGAL TRACT BOUNDARY
PROPOSED FULL ACCESS
PLAN SPECIFIC NOTES/LEGEND
DRAWING LEGEND
PLAN NORTH
SCALE IN FEET
RUSSELL T. McFALL II, P.E.
MASER
EXTON OFFICE
CONCEPT PLAN SK-44 revised
FOR
CENTER SQUARE COMMONS
MADISON DEVELOPMENT GROUP, INC.
12000630A
1 of 1

SALON
SALON

MADISON DEVELOPMENT GROUP, INC.

REAL ESTATE DEVELOPMENT / CONSULTING

P.O Box 507, Southeastern, PA 19399
610-277-8500