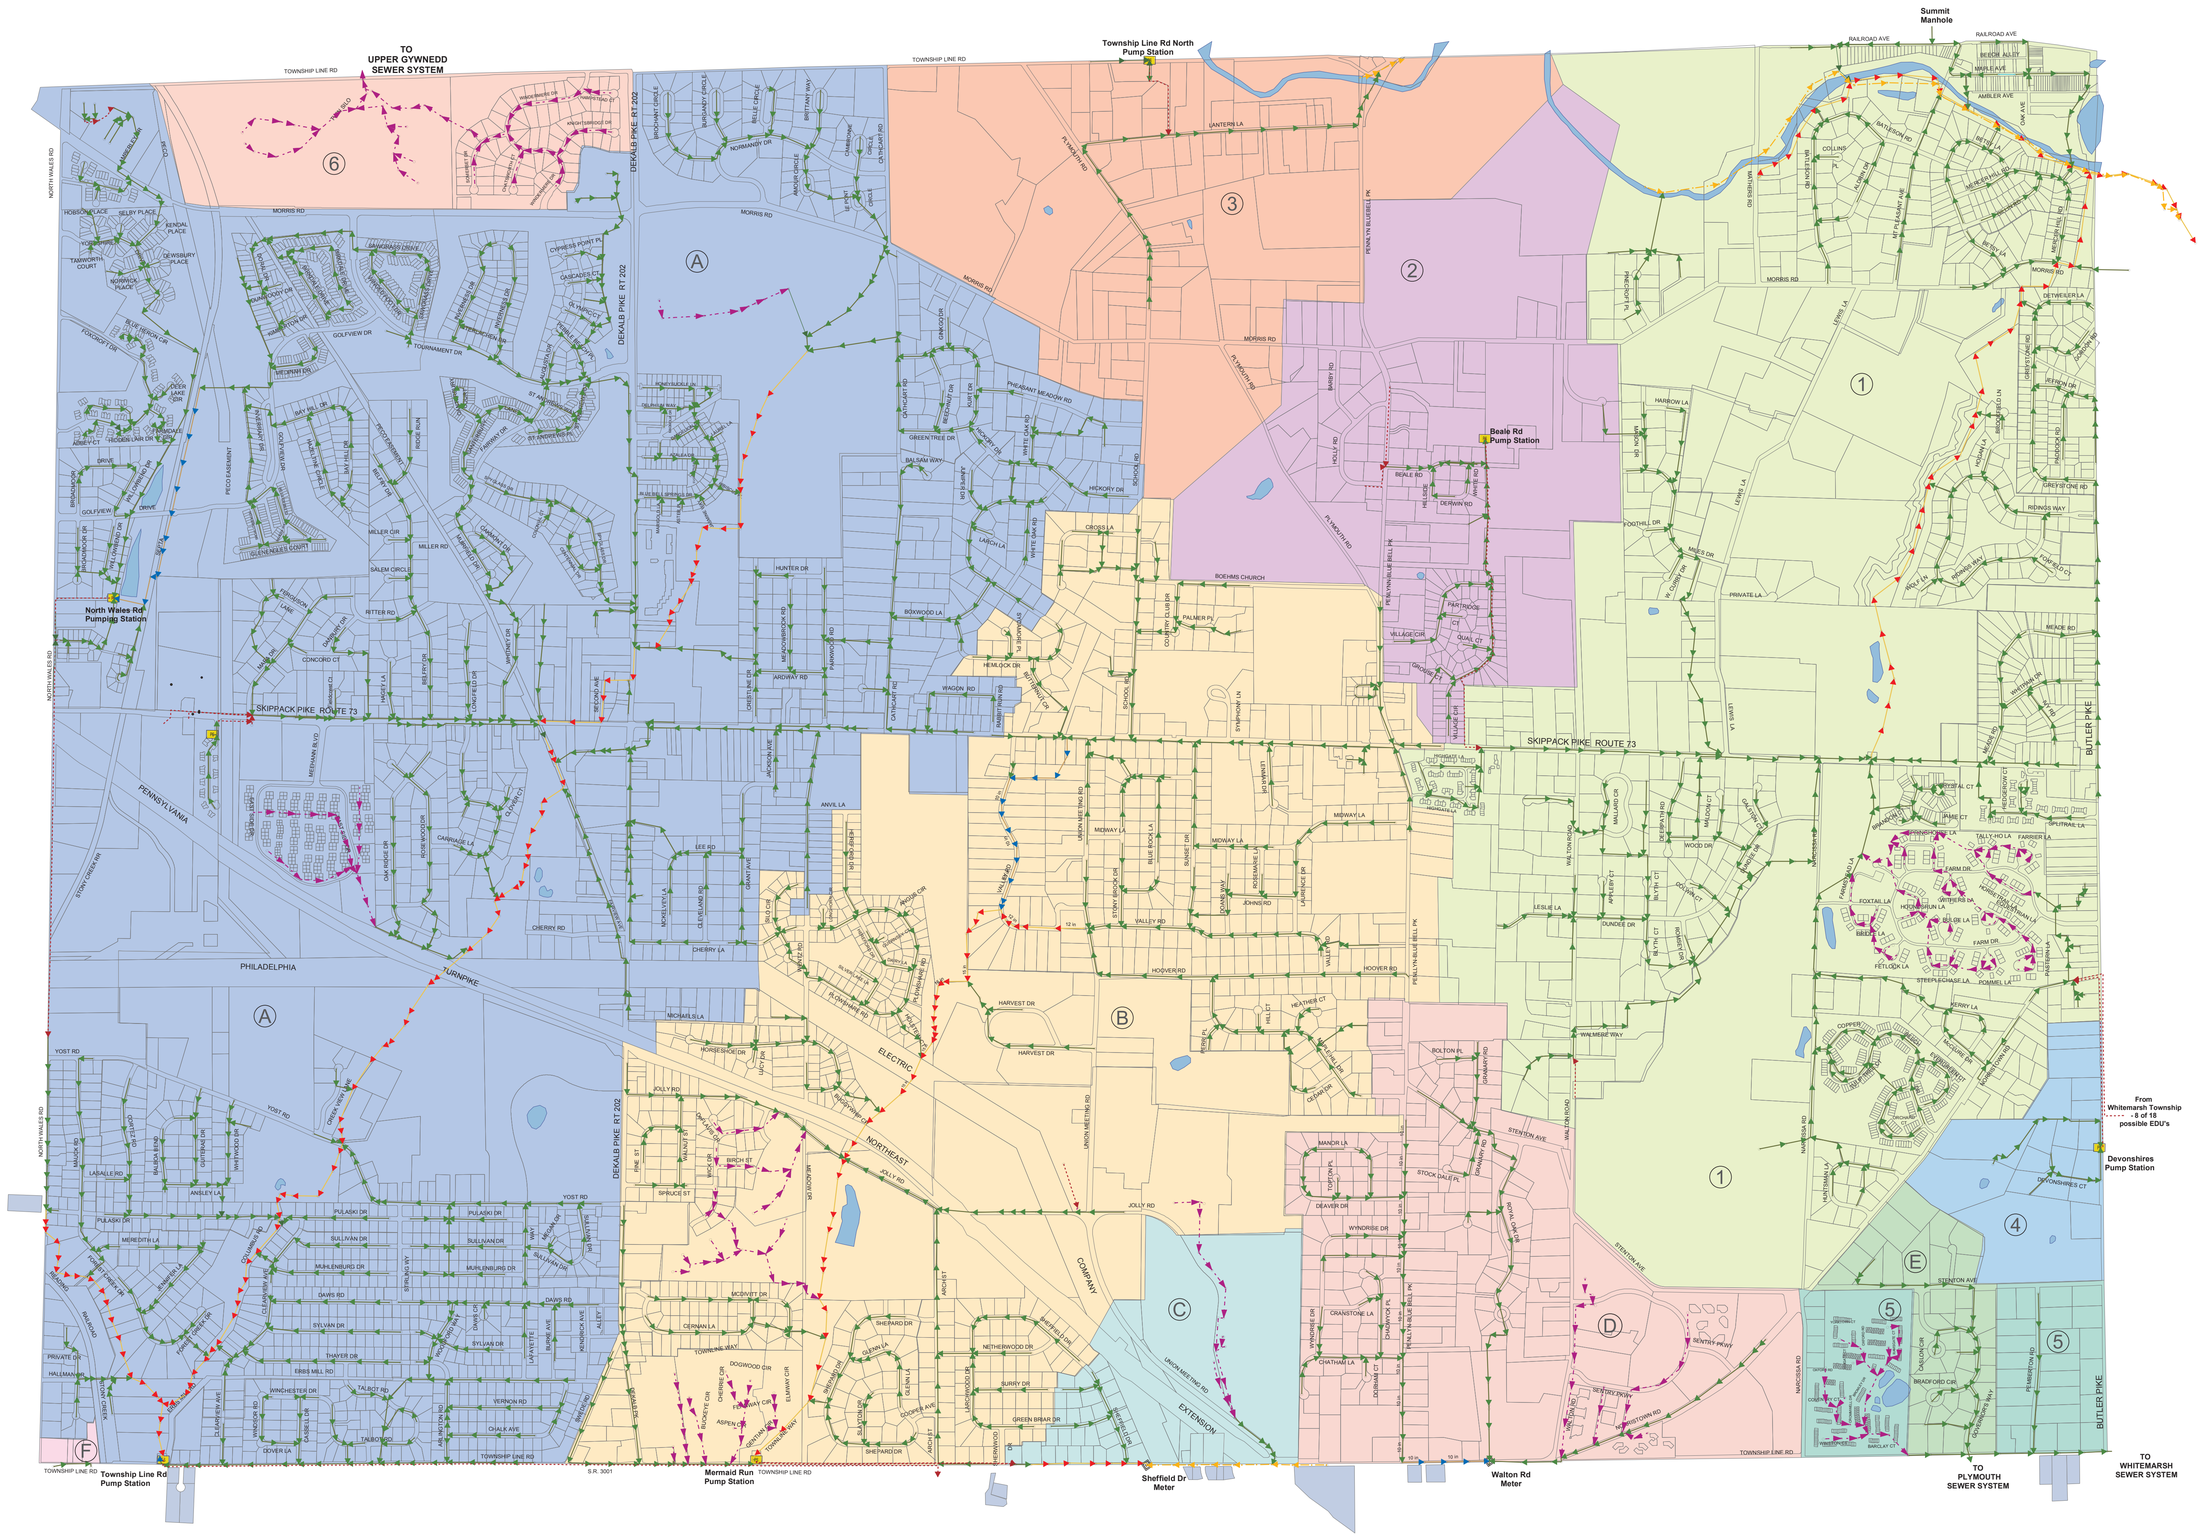

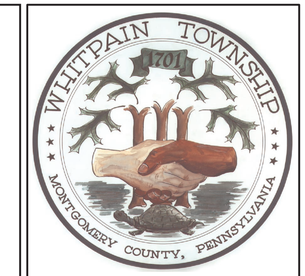

SANITARY SEWER SYSTEM

Area of Detail:

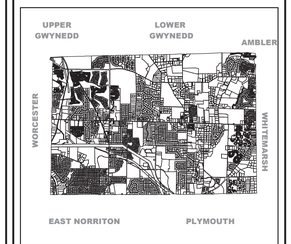

0 400 800 1,600 2,400 Feet

1 inch = 800 feet

Legend

- Meter Pits
- Pump Stations
- WhitpainParcels
- Water Bodies
- Manholes

Sewers

- <all other values>
- 8, summit, whitpain
- Whitpain - 8 inch
- Whitpain - 10 and 12 inch
- Interceptors
- Force Mains
- Adjacent Municipal
- Private

Date Prepared: January 20, 2015