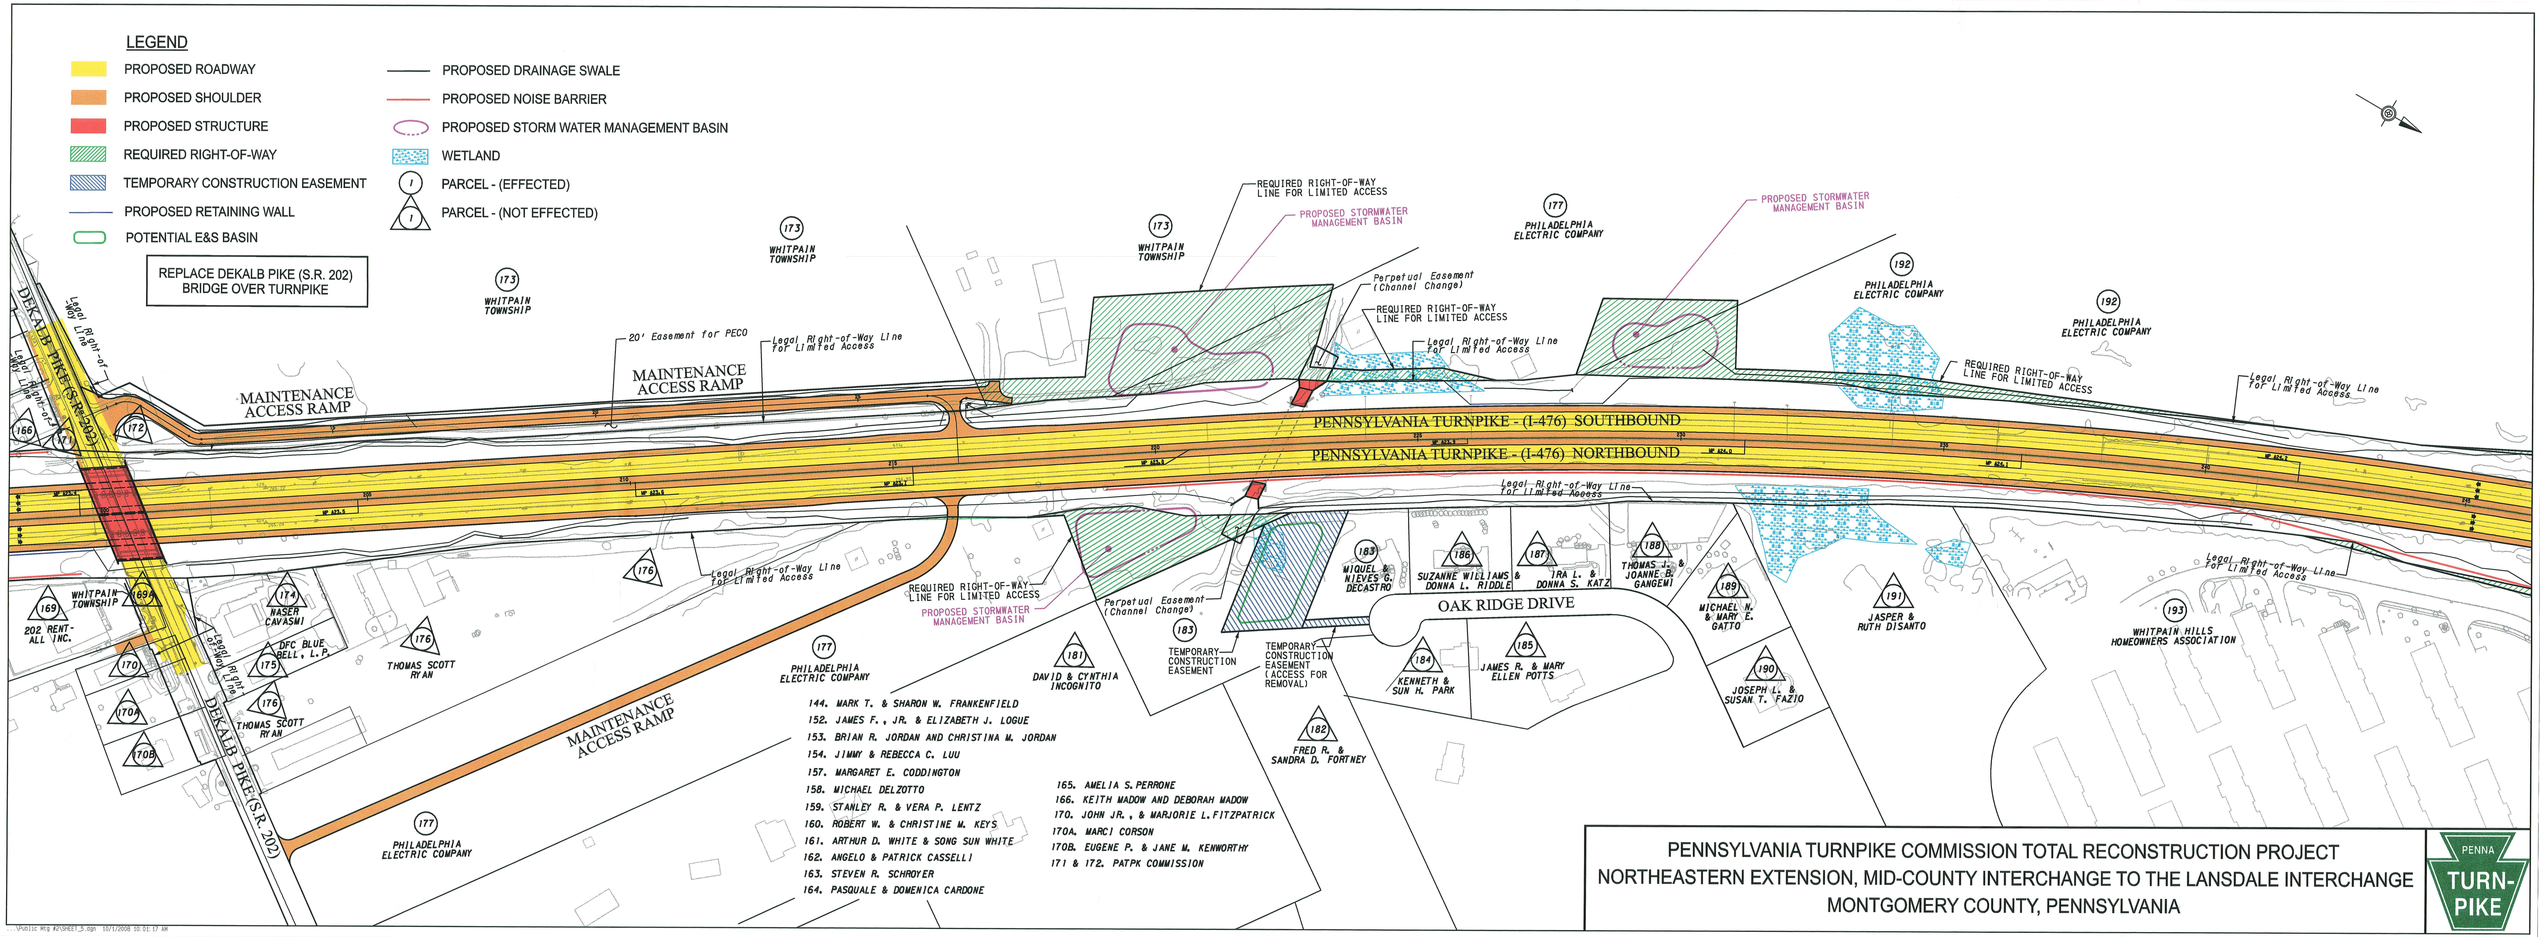
LEGEND
PROPOSED ROADWAY
PROPOSED SHOULDER
PROPOSED STRUCTURE
REQUIRED RIGHT-OF-WAY
TEMPORARY CONSTRUCTION EASEMENT
PROPOSED RETAINING WALL
POTENTIAL E&S BASIN
PROPOSED DRAINAGE SWALE
PROPOSED NOISE BARRIER
PROPOSED STORM WATER MANAGEMENT BASIN
WETLAND
PARCEL - (EFFECTED)
PARCEL - (NOT EFFECTED)
REPLACE DEKALB PIKE (S.R. 202) BRIDGE OVER TURNPIKE
DEKALB PIKE (S.R. 2003)
DEKALB PIKE (S.R. 202)
MAINTENANCE ACCESS RAMP
MAINTENANCE ACCESS RAMP
MAINTENANCE ACCESS RAMP
PENNSYLVANIA TURNPIKE - (I-476) SOUTHBOUND
PENNSYLVANIA TURNPIKE - (I-476) NORTHBOUND
OAK RIDGE DRIVE
WHITPAIN TOWNSHIP
PHILADELPHIA ELECTRIC COMPANY
20' Easement for PECO
Legal Right-of-Way Line for Limited Access
REQUIRED RIGHT-OF-WAY LINE FOR LIMITED ACCESS
PROPOSED STORMWATER MANAGEMENT BASIN
Perpetual Easement (Channel Change)
TEMPORARY CONSTRUCTION EASEMENT
TEMPORARY CONSTRUCTION EASEMENT (ACCESS FOR REMOVAL)
169 WHITPAIN TOWNSHIP
169A 202 RENT-ALL INC.
170 170A 170B
171 172
173 WHITPAIN TOWNSHIP
174 NASER CAVASMI
175 DFC BLUE BELL, L.P.
176 THOMAS SCOTT RYAN
177 PHILADELPHIA ELECTRIC COMPANY
181 DAVID & CYNTHIA INCOGNITO
182 FRED R. & SANDRA D. FORTNEY
183 MIQUEL & NIEVES G. DECASTRO
184 KENNETH & SUN H. PARK
185 JAMES R. & MARY ELLEN POTTS
186 SUZANNE WILLIAMS & DONNA L. RIDDLE
187 IRA L. & DONNA S. KATZ
188 THOMAS J. & JOANNE B. GANGEMI
189 MICHAEL W. & MARY E. GATTO
190 JOSEPH L. & SUSAN T. FAZIO
191 JASPER & RUTH DISANTO
192 PHILADELPHIA ELECTRIC COMPANY
193 WHITPAIN HILLS HOMEOWNERS ASSOCIATION
144. MARK T. & SHARON W. FRANKENFIELD
152. JAMES F., JR. & ELIZABETH J. LOGUE
153. BRIAN R. JORDAN AND CHRISTINA M. JORDAN
154. JIMMY & REBECCA C. LUU
157. MARGARET E. CODDINGTON
158. MICHAEL DELZOTTO
159. STANLEY R. & VERA P. LENTZ
160. ROBERT W. & CHRISTINE M. KEYS
161. ARTHUR D. WHITE & SONG SUN WHITE
162. ANGELO & PATRICK CASSELLI
163. STEVEN R. SCHROYER
164. PASQUALE & DOMENICA CARDONE
165. AMELIA S. PERRONE
166. KEITH MADOW AND DEBORAH MADOW
170. JOHN JR., & MARJORIE L. FITZPATRICK
170A. MARCI CORSON
170B. EUGENE P. & JANE M. KENWORTHY
171 & 172. PATPK COMMISSION
PENNSYLVANIA TURNPIKE COMMISSION TOTAL RECONSTRUCTION PROJECT
NORTHEASTERN EXTENSION, MID-COUNTY INTERCHANGE TO THE LANSDALE INTERCHANGE
MONTGOMERY COUNTY, PENNSYLVANIA
PENNA TURN-PIKE