LEGEND

- PROPOSED ROADWAY
- PROPOSED SHOULDER
- PROPOSED STRUCTURE
- REQUIRED RIGHT-OF-WAY
- TEMPORARY CONSTRUCTION EASEMENT
- PROPOSED RETAINING WALL
- POTENTIAL E&S BASIN
- PROPOSED DRAINAGE SWALE
- PROPOSED NOISE BARRIER
- PROPOSED STORM WATER MANAGEMENT BASIN
- WETLAND
- PARCEL - (EFFECTED)
- PARCEL - (NOT EFFECTED)

137. WHITPAIN TOWNSHIP
145. FRANK & MELANIE B. MCLEOD
146. JERALD & JACQUELINE B. ARCHIBALD
147. JOHN J. & KATHY KALTENBACHER
148. RICHARD J. SLATOWSKI
149. JACK J. JR. & PHYLLIS M. FANIZZI
150. MICHAEL J. & M. COLLEEN MCMAHON

157. MARGARET E. CODDINGTON
158. MICHAEL DELZOTTO
159. STANLEY R. & VERA P. LENTZ
160. ROBERT W. & CHRISTINE M. KEYS
161. ARTHUR D. & SONG SUN WHITE
162. ANGELO & PATRICK CASSELLI
163. STEVEN R. SCHROYER
164. PASQUALE & DOMENICA CARDONE

165. AMELIA S. PERRONE
166. KEITH & DEBORAH MADOW
171 & 172. PATPK COMMISSION

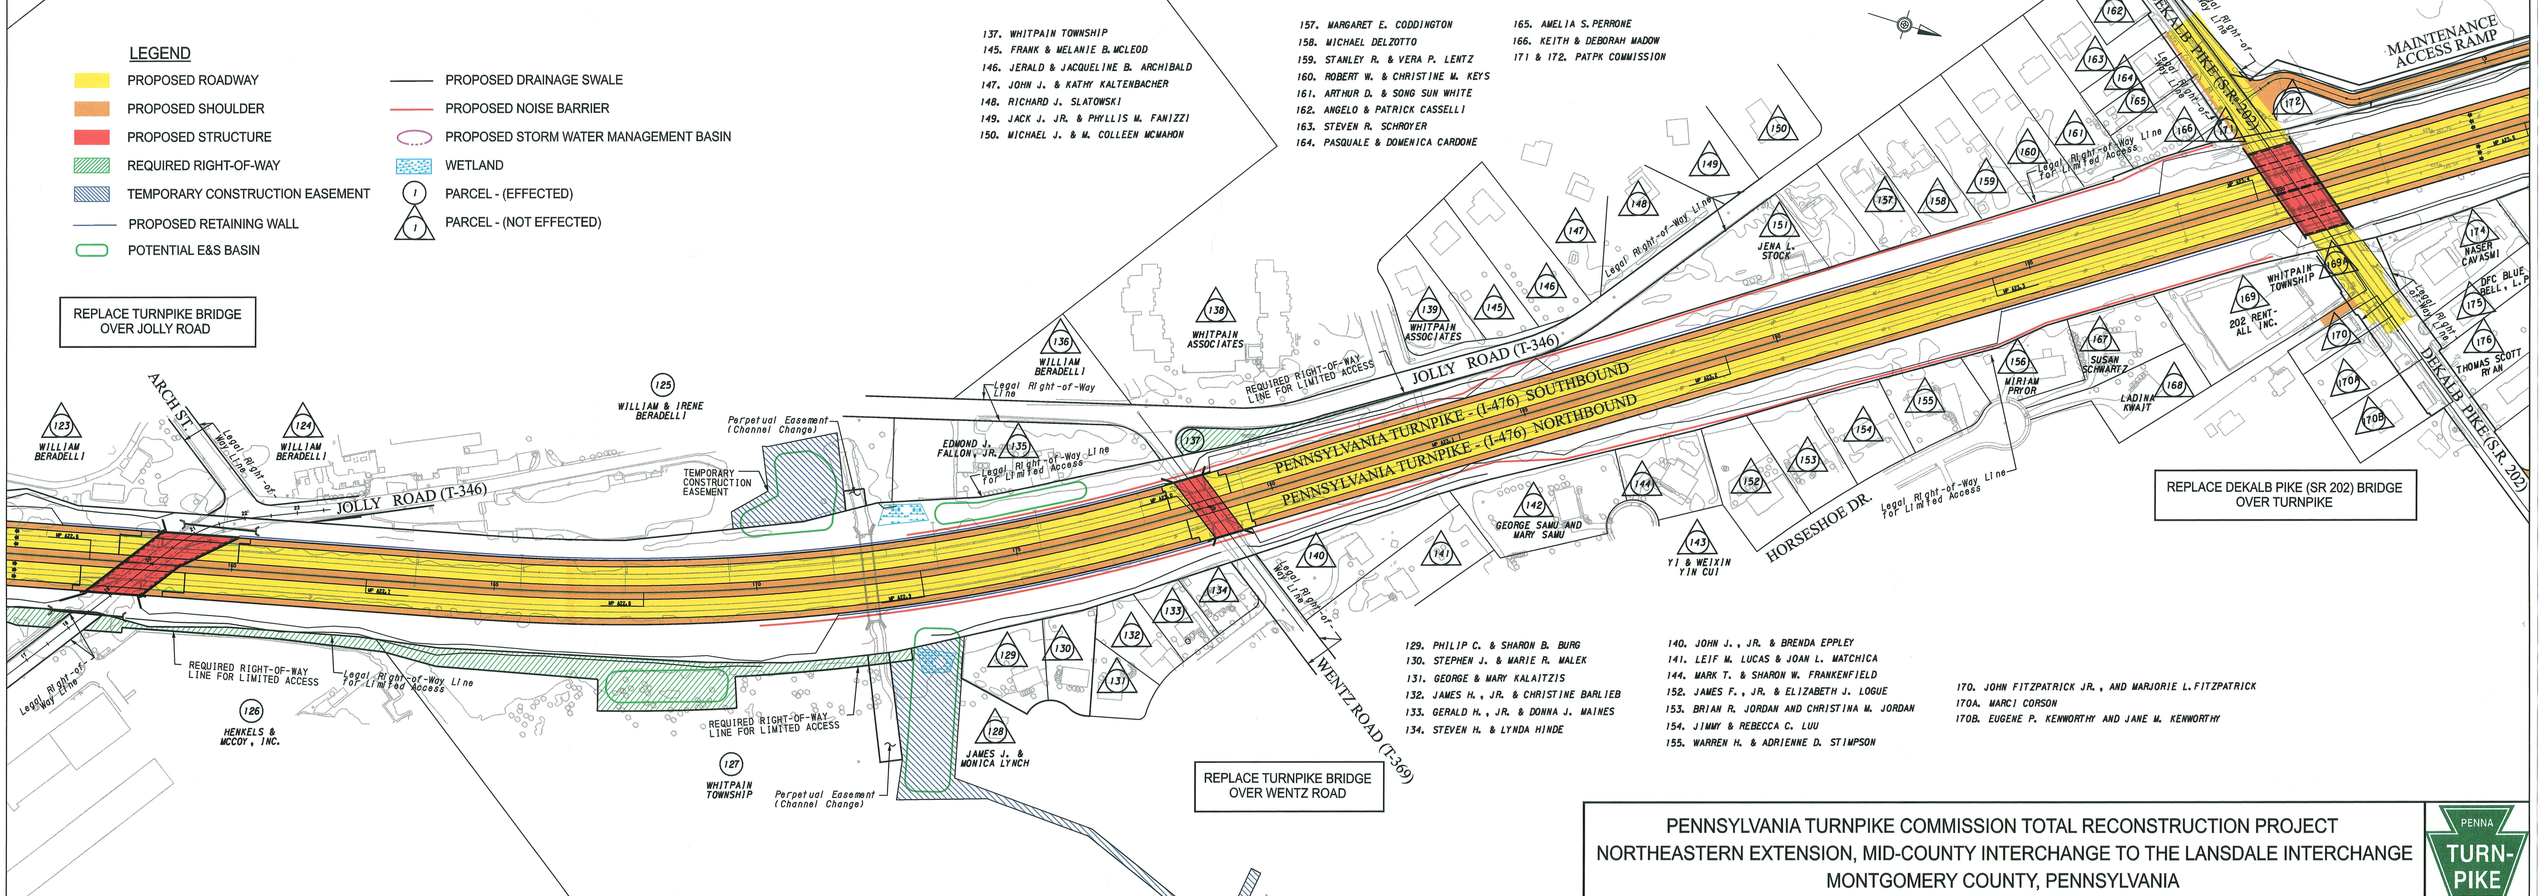

129. PHILIP C. & SHARON B. BURG
130. STEPHEN J. & MARIE R. MALEK
131. GEORGE & MARY KALAITZIS
132. JAMES H., JR. & CHRISTINE BARLIEB
133. GERALD H., JR. & DONNA J. MAINES
134. STEVEN H. & LYNDA HINDE

140. JOHN J., JR. & BRENDA EPPLEY
141. LEIF M. LUCAS & JOAN L. MATCHICA
144. MARK T. & SHARON W. FRANKENFIELD
152. JAMES F., JR. & ELIZABETH J. LOGUE
153. BRIAN R. JORDAN AND CHRISTINA M. JORDAN
154. JIMMY & REBECCA C. LUU
155. WARREN H. & ADRIENNE D. STIMPSON

170. JOHN FITZPATRICK JR., AND MARJORIE L. FITZPATRICK
170A. MARCI CORSON
170B. EUGENE P. KENWORTHY AND JANE M. KENWORTHY

PENNSYLVANIA TURNPIKE COMMISSION TOTAL RECONSTRUCTION PROJECT
NORTHEASTERN EXTENSION, MID-COUNTY INTERCHANGE TO THE LANSDALE INTERCHANGE
MONTGOMERY COUNTY, PENNSYLVANIA

PENNA TURNPIKE